



SUNBELT
RENTALS

Sunbelt Rentals UK (Traffic management)
Kemble Airfield Enterprise Park, Cirencester Road,
Kemble GL7 6BQ
Telephone: 0370 050 0792

Site Location / Drawing Title
LOCHLOY ROAD NAIRN


Client: CWA	
Contract No	XXXXXXXXXX
Date	05/10/2026
Drawn by	RL/200
Approved By	DM/203
Purpose of works	civil works
DWG Version No	001
Amended by	XXXXXXXXXX
Amendment Date	XXXXXXXXXX
Scale	NOT TO SCALE
Sheet No	1 of 1

SPEED OF ROAD	20	MPH
DISTANCE FROM FIRST SIGN TO START OF SITE(D)	MIN	20 M
	MAX	45 M
SIDEWAYS SAFETY ZONE (S)	0.5 M	
LONGWAYS CLEARANCE (L)	0.5 M	
OS Licence No	OI - 00000000000	


KEY

- Traffic sign
- Traffic cone
- No Parking cone
- Temp Traffic signals
- Temp Ped Crossing
- Working Space
- Controlled area
- Pedestrian Barrier
- Perm signal head
- Bus Stop

PHASE 1		PHASE 2	
GO →		← GO	
R	5	R	5
G	45	G	45
PHASE 3		PHASE 4	
↑ GO		GO ↓	
R	5	R	5
G	35	G	35
PHASE 5		Red Phase 6	
			
R	XX	R	3
G	XX	G	7
BLACKOUT TIME TO BE 7 SECONDS			

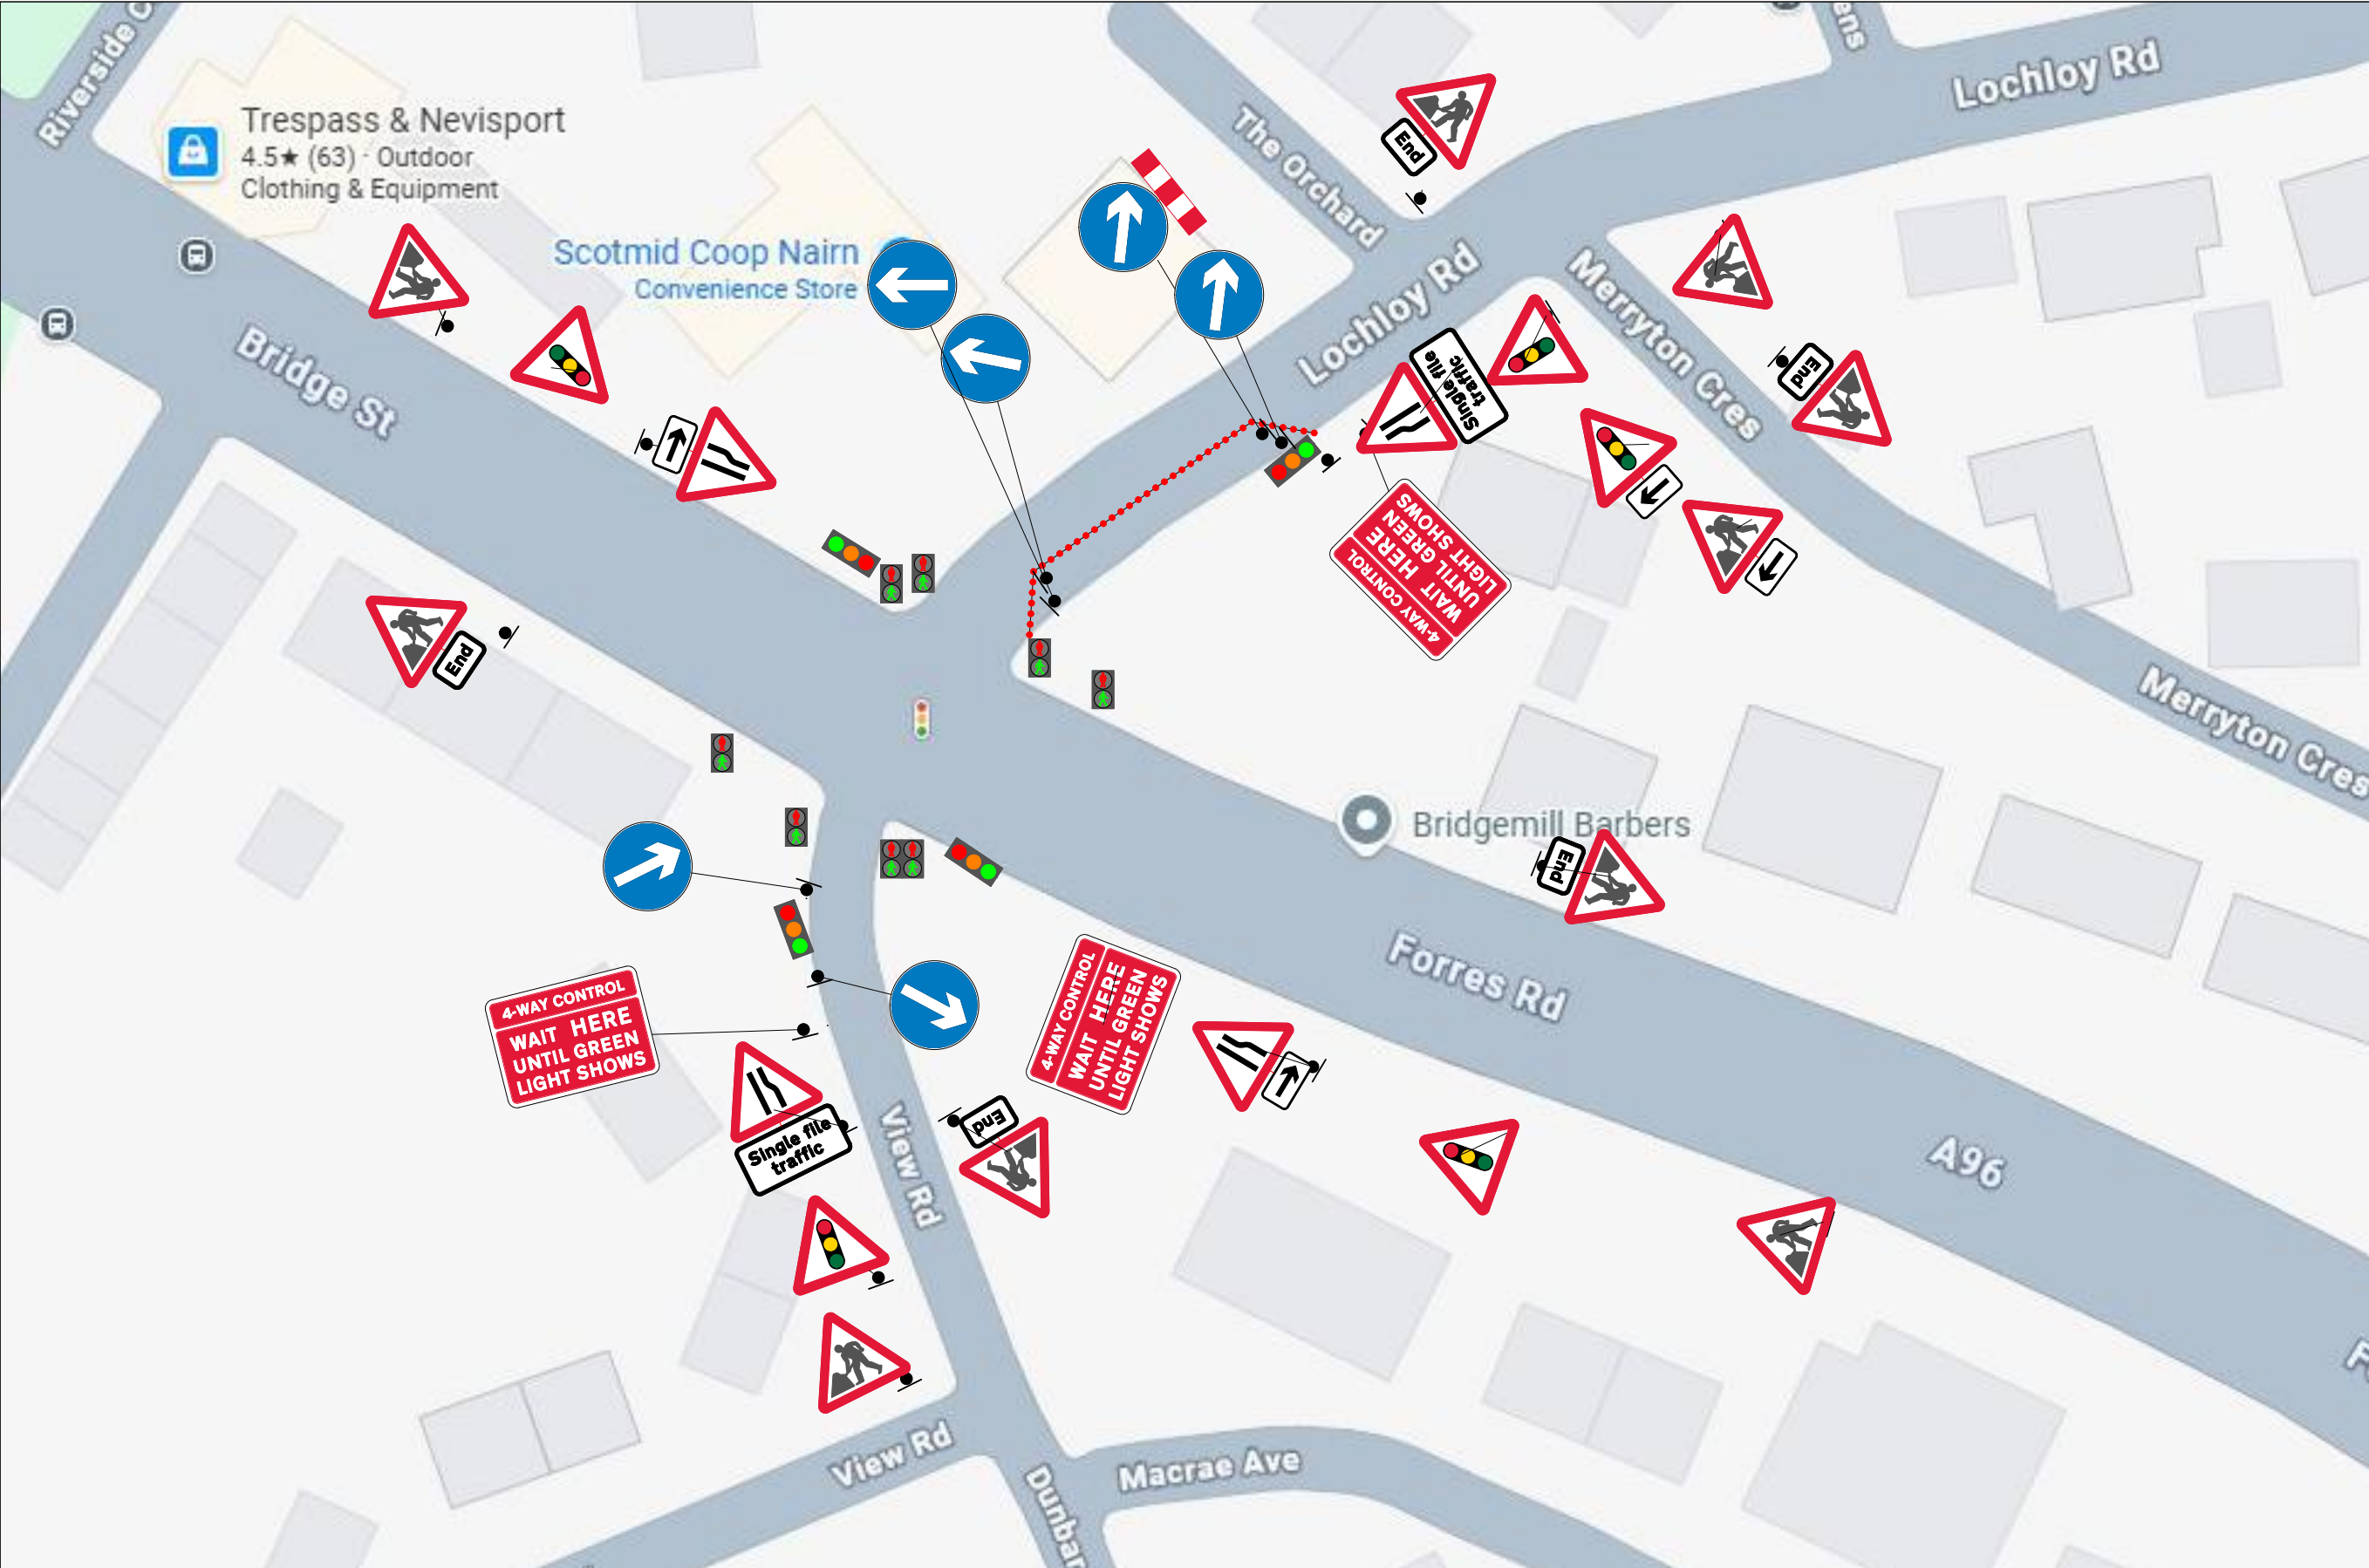



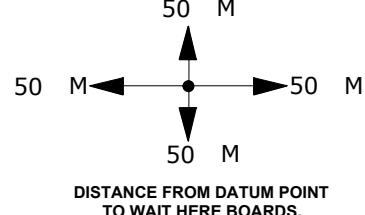


50 M

50 M

50 M

50 M

DISTANCE FROM DATUM POINT TO WAIT HERE BOARDS.

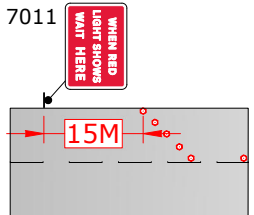

7011


15M

Note:

1) This distance may have to be increased in some cases to allow larger vehicles to pass the works.

2) Sign ref 7011 variants to be used for multiphase & pedestrian traffic signals.

DETAIL C1 (C1)

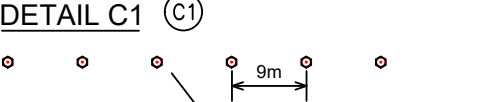

9m

Single/Dual carriageway 40mph or less - 750mm traffic cones.

Single/Dual carriageway 50mph or more - 750mm traffic cones.

Notes:

1) During darkness, warning lights to BS EN 12352:2006 should be provided in accordance with Table A1.3 (Appendix 1).

2) For relaxation to Detail C1 see Table A1.3 (Appendix 1).

DETAIL B (B)



1.5m

Single/Dual carriageway 50mph or more - 750mm traffic cones, spacing 1.5m.

Dual carriageway national speed limit - 750mm traffic cones, spacing 1.5m, relaxation 3m.

Notes:

1) During darkness, warning lights to BS EN 12352:2006 should be provided in accordance with Table A1.3 (Appendix 1).

2) 45° tapers have 1.2m spacing, no relaxations.

3) On motorways and NSL AP duals with hard shoulders, 1m cones will be required for both standard and relaxation works for lead tapers and the facing wall of lane changes.

The information in this drawing may not be copied or used by third parties without written consent from Sunbelt Rentals ltd (Traffic Management). This layout is for installation by NRSWA, Lantra 12A,12B,12C,12D qualified persons.

All works shall be in accordance with Safety at Street Works and Road Works, A Code of Practice 2013 & Chapter 8

THIS DOCUMENT IS UNCONTROLLED WHEN PRINTED

The electronic version of this document is the approved and most current. Any printed version is uncontrolled and may not be current.



Sunbelt Rentals UK (Traffic management)
Kemble Airfield Enterprise Park, Cirencester Road,
Kemble GL7 6BQ
Telephone: 0370 050 0792


Site Location / Drawing Title	
A96/Lochloy Rd jnc., Nairn, IV12 5AA	
///readjust.debating.petty	
Client: CWA & AMEY Traffic	
Contract No	tbc
Date	03/09/2026
Drawn by	SLP/200
Approved By	RL/200
Purpose of works	Joint Works
DWG Version No	001
Amended by	n/a
Amendment Date	n/a
Scale	NOT TO SCALE
Sheet No	1 of 1

SPEED OF ROAD	20	MPH
DISTANCE FROM FIRST SIGN TO START OF SITE(D)	MIN	20 M
	MAX	45 M
SIDEWAYS SAFETY ZONE (S)	0.5M	
LONGWAYS CLEARANCE (L)	0.5M	
OS Licence No	OI - 00000000000	

KEY


- Traffic sign
- Traffic cone
- No Parking cone
- Temp Traffic signals
- Temp Ped Crossing
- Working Space
- Controlled area
- Pedestrian Barrier
- Perm signal head
- Bus Stop

PHASE 1

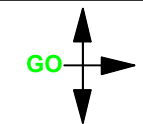


R 5
G 40

PHASE 2

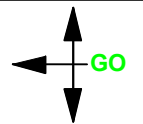


R 5
G 40

PHASE 3

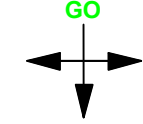

R 5
G 40

PHASE 4

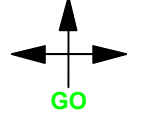


R 5
G 40

PHASE 5




R XX
G XX

Ped Phase 6


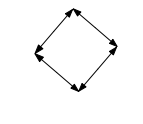


R 3
G 7

BLACKOUT TIME TO BE 7 SECONDS

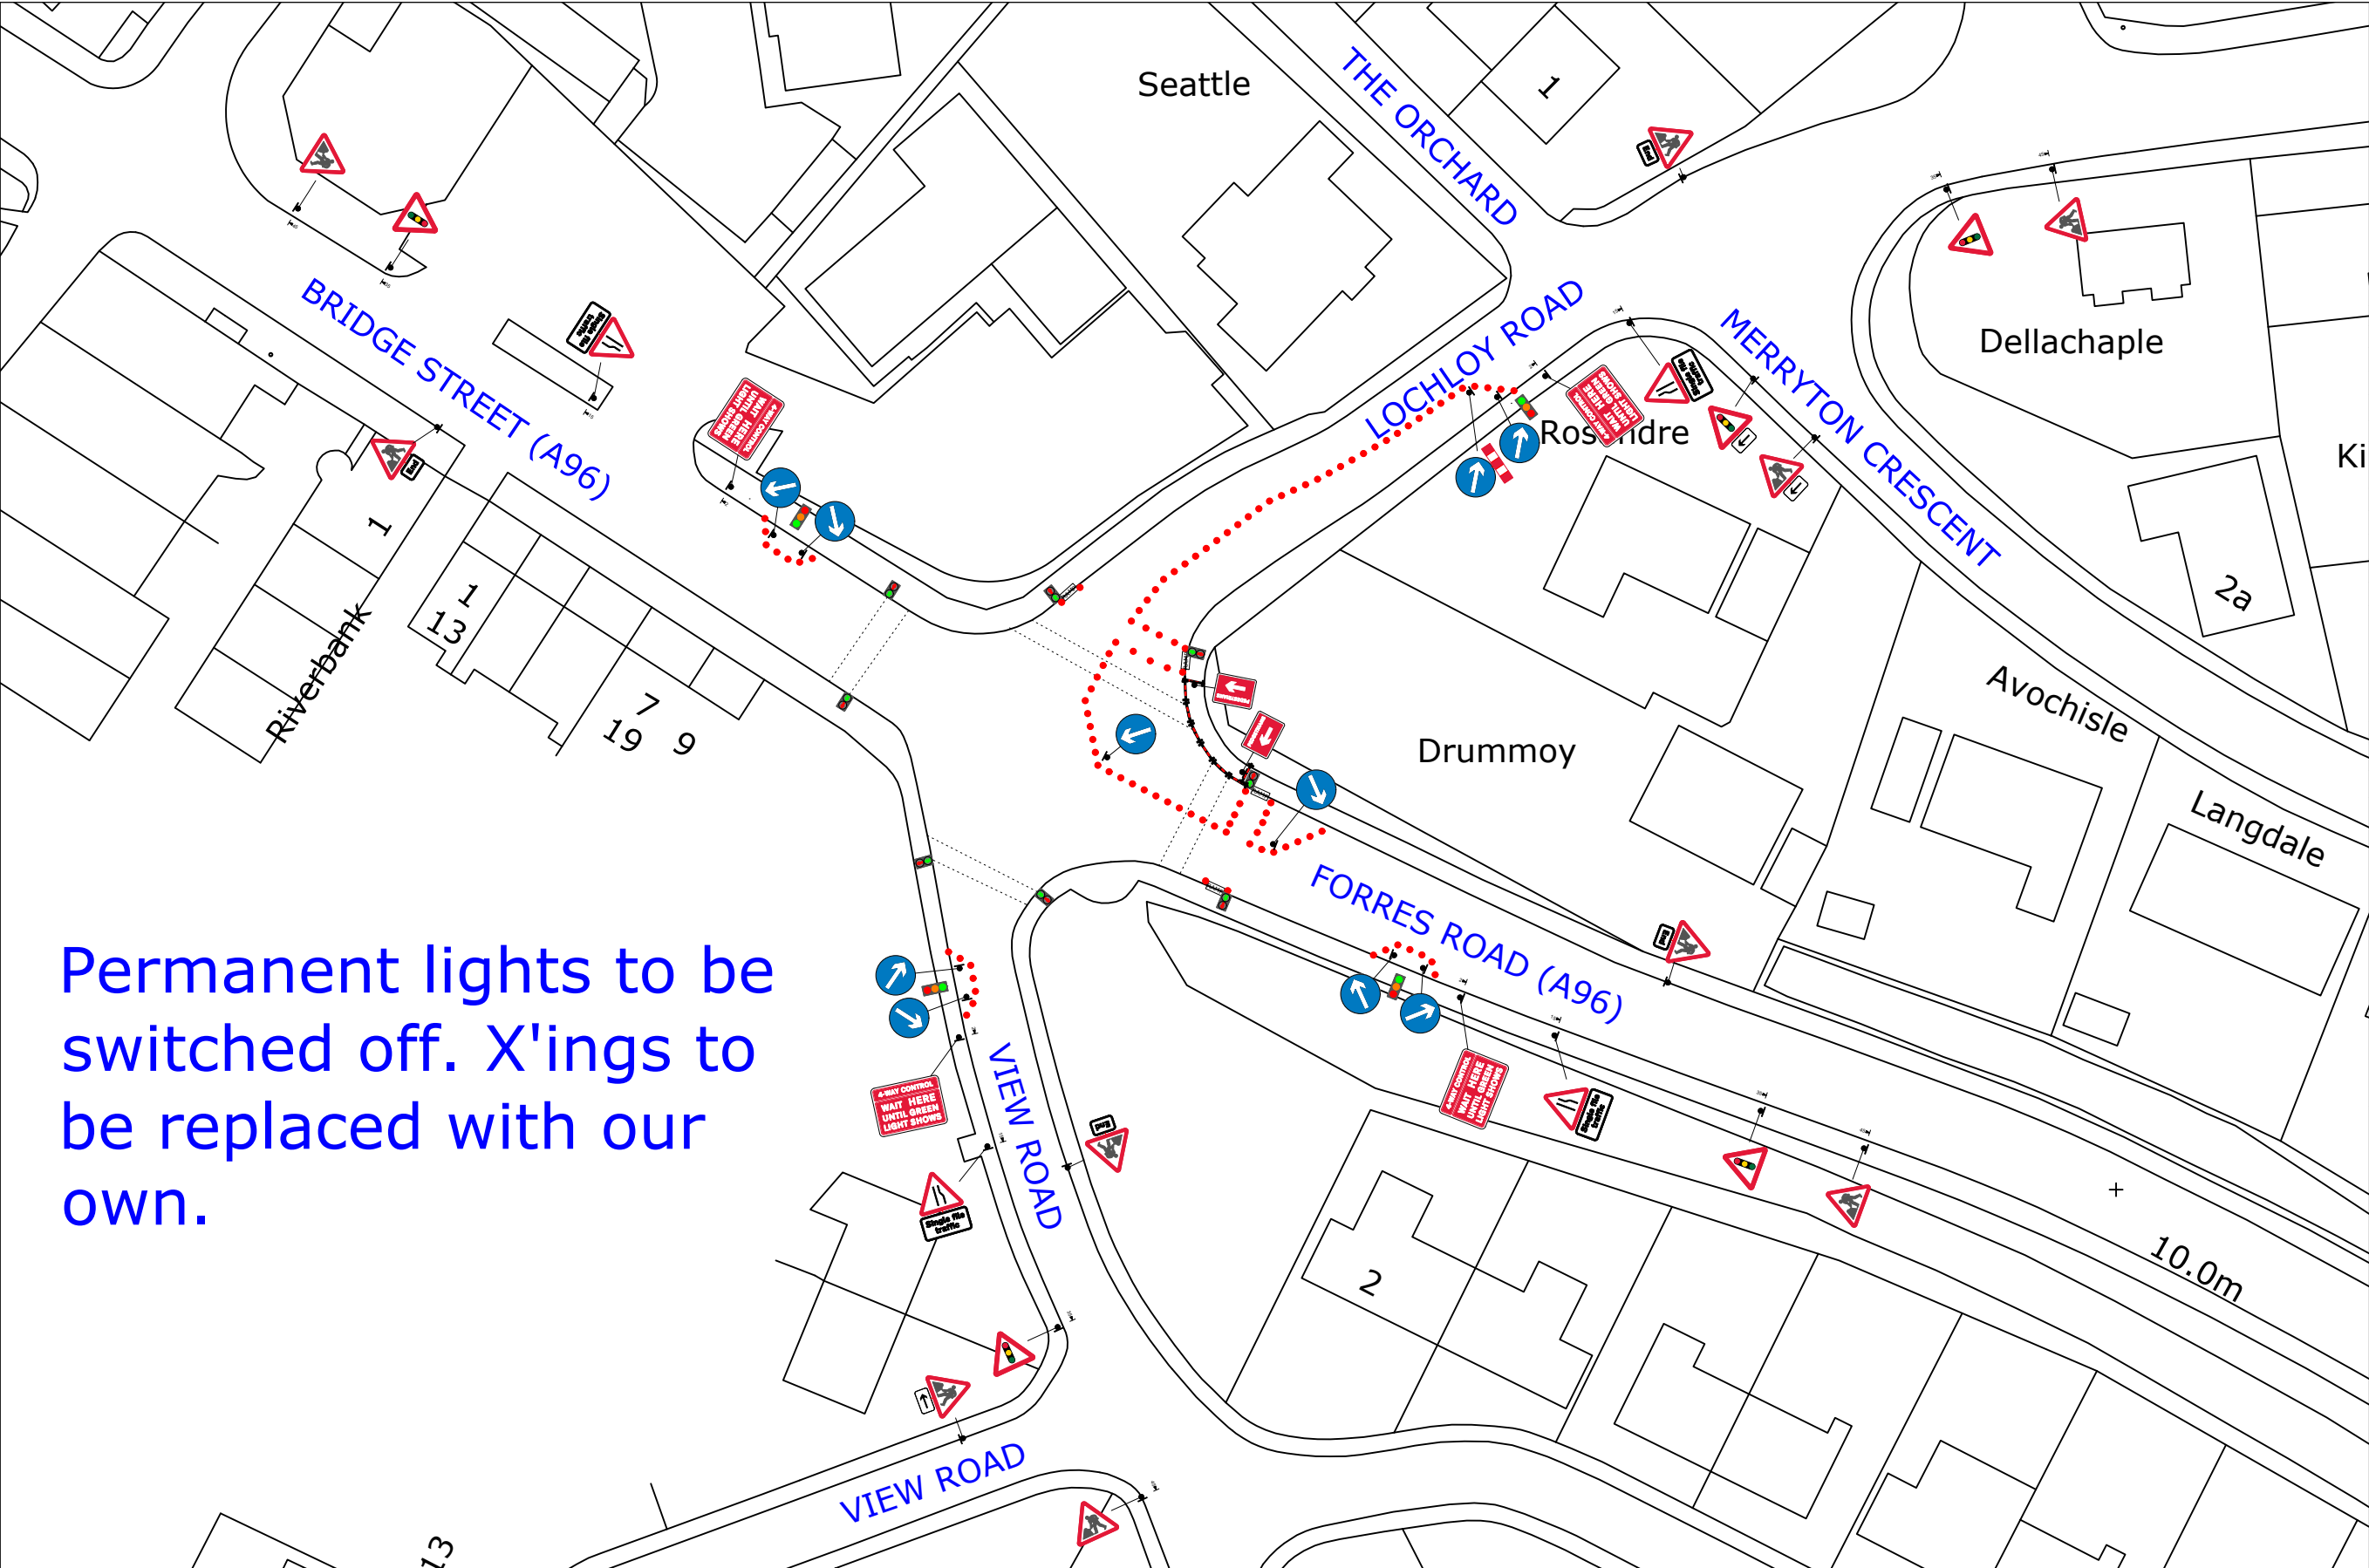

Permanent lights to be switched off. X'ings to be replaced with our own.

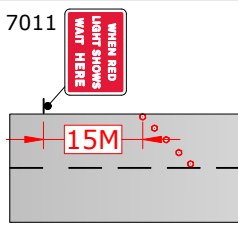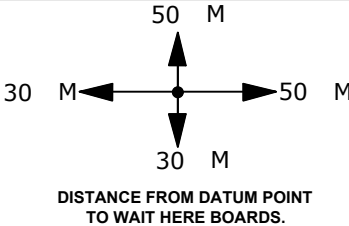

- Note:
- 1) This distance may have to be increased in some cases to allow larger vehicles to pass the works.
 - 2) Sign ref 7011 variants to be used for multiphase & pedestrian traffic signals.

DETAIL C1 (C1)



Single/Dual carriageway 40mph or less - 750mm traffic cones.
Single/Dual carriageway 50mph or more - 750mm traffic cones.
Notes:
1) During darkness, warning lights to BS EN 12352:2006 should be provided in accordance with Table A1.3 (Appendix 1).
2) For relaxation to Detail C1 see Table A1.3 (Appendix 1).

DETAIL B (B)



Single/Dual carriageway 50mph or more - 750mm traffic cones, spacing 1.5m.
Dual carriageway national speed limit - 750mm traffic cones, spacing 1.5m, relaxation 3m.
Notes:
1) During darkness, warning lights to BS EN 12352:2006 should be provided in accordance with Table A1.3 (Appendix 1).
2) 45° tapers have 1.2m spacing, no relaxations.
3) On motorways and NSL AP duals with hard shoulders, 1m cones will be required for both standard and relaxation works for lead tapers and the facing wall of lane changes.

The information in this drawing may not be copied or used by third parties without written consent from Sunbelt Rentals Ltd (Traffic Management). This layout is for installation by NRSWA, Lantra 12A,12B,12C,12D qualified persons.
All works shall be in accordance with Safety at Street Works and Road Works, A Code of Practice 2013 & Chapter 8

THIS DOCUMENT IS UNCONTROLLED WHEN PRINTED

The electronic version of this document is the approved and most current. Any printed version is uncontrolled and may not be current.



Sunbelt Rentals UK (Traffic management)
Kemble Airfield Enterprise Park, Cirencester Road,
Kemble GL7 6BQ
Telephone: 0370 050 0792

Site Location / Drawing Title	
A96/Lochloy Rd jnc., Nairn, IV12 5AA	
///readjust.debating.petty	
Client: CWA & AMEY Traffic	
Contract No	tbc
Date	03/09/2026
Drawn by	SLP/200
Approved By	RL/200
Purpose of works	Joint Works
DWG Version No	001
Amended by	n/a
Amendment Date	n/a
Scale	NOT TO SCALE
Sheet No	1 of 1


SPEED OF ROAD	20	MPH
DISTANCE FROM FIRST SIGN TO START OF SITE(D)	MIN	20 M
	MAX	45 M
SIDEWAYS SAFETY ZONE (S)	0.5M	
LONGWAYS CLEARANCE (L)	0.5M	
OS Licence No	OI - 00000000000	

KEY

- Traffic sign
- Traffic cone
- No Parking cone
- Temp Traffic signals
- Temp Ped Crossing
- Working Space
- Controlled area
- Pedestrian Barrier
- Perm signal head
- Bus Stop

PHASE 1		PHASE 2	
R	5	R	5
G	40	G	40
PHASE 3		PHASE 4	
R	5	R	5
G	40	G	40
PHASE 5		Ped Phase 6	
R	XX	R	3
G	XX	G	7
BLACKOUT TIME TO BE 7 SECONDS			

Permanent lights to be switched off. X'ings to be replaced with our own.

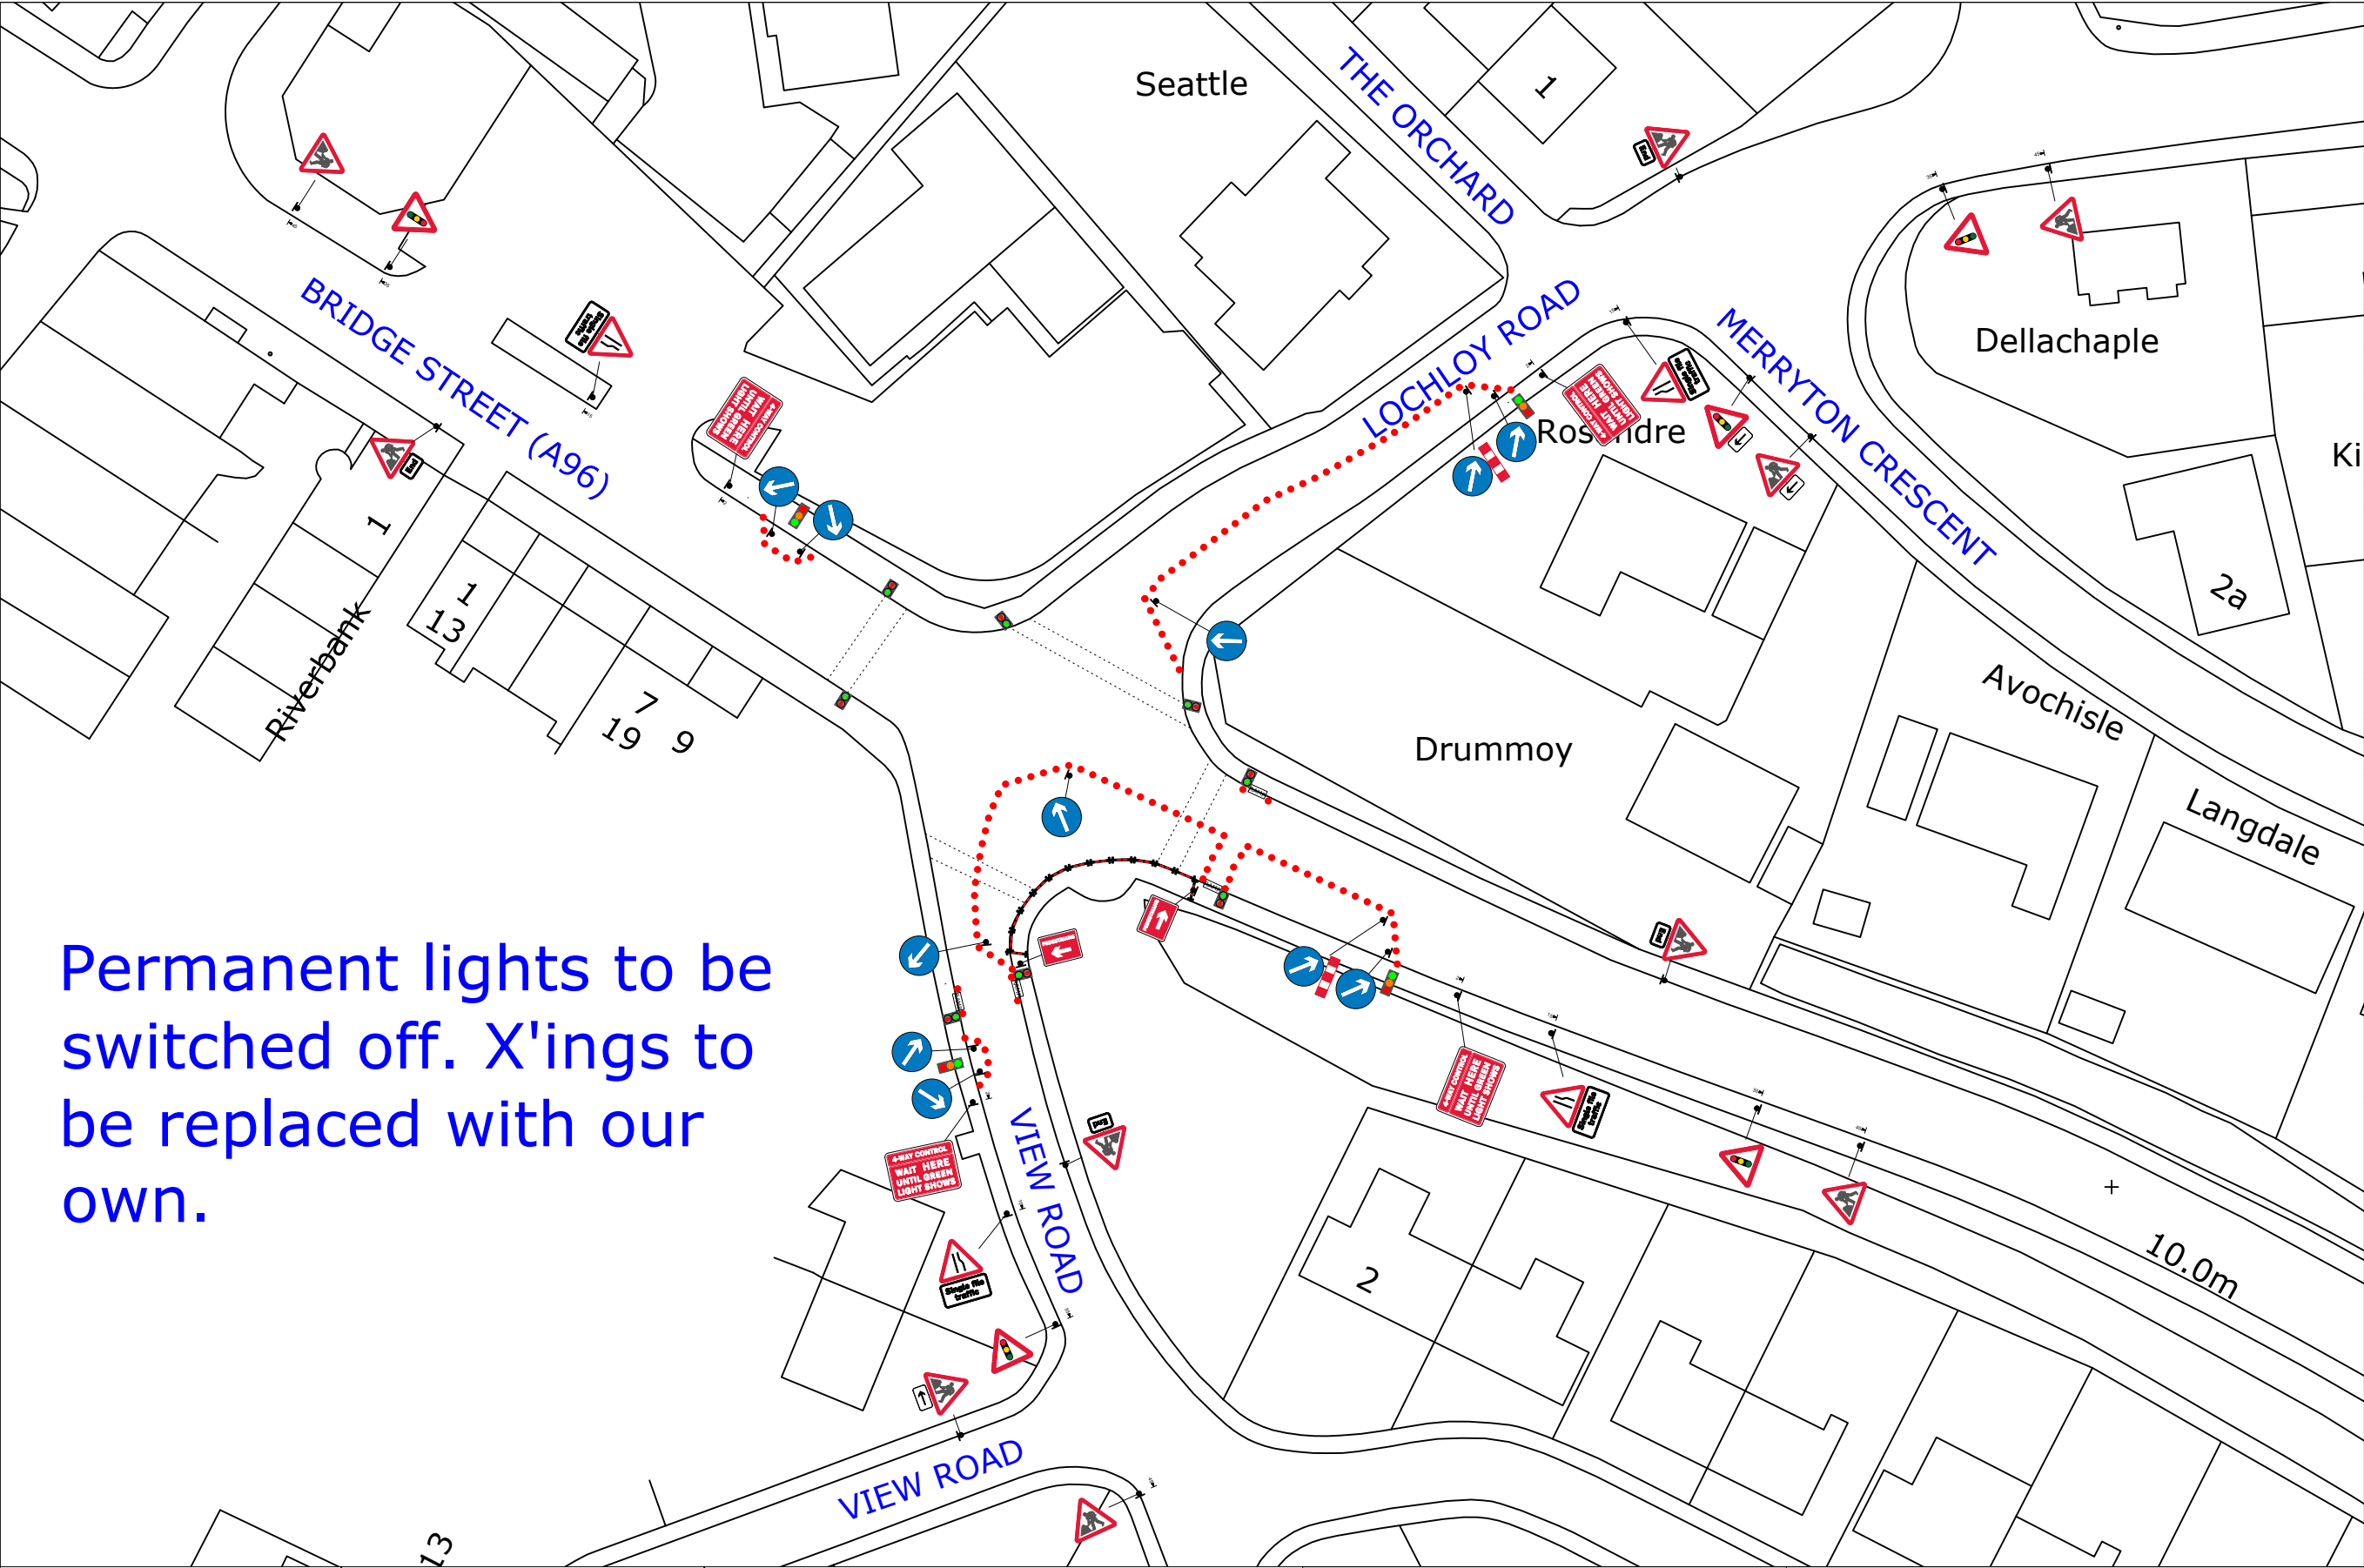

50 M

30 M ← → 50 M

50 M

DISTANCE FROM DATUM POINT TO WAIT HERE BOARDS.

7011

15M

Note:

1) This distance may have to be increased in some cases to allow larger vehicles to pass the works.

2) Sign ref 7011 variants to be used for multiphase & pedestrian traffic signals.

The information in this drawing may not be copied or used by third parties without written consent from Sunbelt Rentals Ltd (Traffic Management). This layout is for installation by NRSWA, Lantra 12A,12B,12C,12D qualified persons.

All works shall be in accordance with Safety at Street Works and Road Works, A Code of Practice 2013 & Chapter 8

THIS DOCUMENT IS UNCONTROLLED WHEN PRINTED

The electronic version of this document is the approved and most current. Any printed version is uncontrolled and may not be current.

DETAIL C1 (C1)

Single/Dual carriageway 40mph or less - 750mm traffic cones.
Single/Dual carriageway 50mph or more - 750mm traffic cones.

Notes:

1) During darkness, warning lights to BS EN 12352:2006 should be provided in accordance with Table A1.3 (Appendix 1).

2) For relaxation to Detail C1 see Table A1.3 (Appendix 1).

DETAIL B (B)

Single/Dual carriageway 50mph or more - 750mm traffic cones, spacing 1.5m.
Dual carriageway national speed limit - 750mm traffic cones, spacing 1.5m, relaxation 3m.

Notes:

1) During darkness, warning lights to BS EN 12352:2006 should be provided in accordance with Table A1.3 (Appendix 1).

2) 45° tapers have 1.2m spacing, no relaxations.

3) On motorways and NSL AP duals with hard shoulders, 1m cones will be required for both standard and relaxation works for lead tapers and the facing wall of lane changes.



Sunbelt Rentals UK (Traffic management)
Kemble Airfield Enterprise Park, Cirencester Road,
Kemble GL7 6BQ
Telephone: 0370 050 0792


Site Location / Drawing Title	
A96/Lochloy Rd jnc., Nairn, IV12 5AA	
///readjust.debating.petty	
Client: CWA & AMEY Traffic	
Contract No	tbc
Date	03/09/2026
Drawn by	SLP/200
Approved By	RL/200
Purpose of works	Joint Works
DWG Version No	001
Amended by	n/a
Amendment Date	n/a
Scale	NOT TO SCALE
Sheet No	1 of 1

SPEED OF ROAD	20	MPH
DISTANCE FROM FIRST SIGN TO START OF SITE(D)	MIN	20 M
	MAX	45 M
SIDEWAYS SAFETY ZONE (S)	0.5M	
LONGWAYS CLEARANCE (L)	0.5M	
OS Licence No	OI - 00000000000	

KEY


- Traffic sign
- Traffic cone
- No Parking cone
- Temp Traffic signals
- Temp Ped Crossing
- Working Space
- Controlled area
- Pedestrian Barrier
- Perm signal head
- Bus Stop

PHASE 1

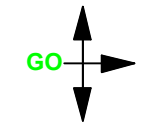


R	5
G	40

PHASE 2

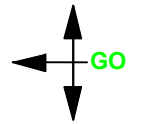

R	5
G	40

PHASE 3

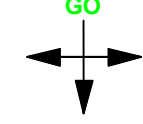


R	5
G	40

PHASE 4




R	5
G	40

PHASE 5

 

R	XX
G	XX



Ped Phase 6

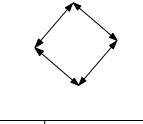

R	3
G	7


BLACKOUT TIME TO BE 7 SECONDS

Permanent lights to be switched off. X'ings to be replaced with our own.

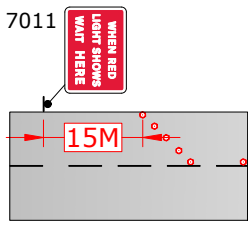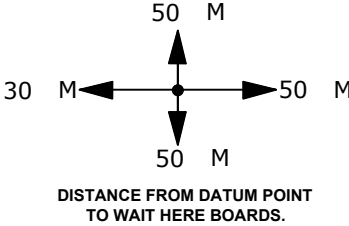


- Note:
- This distance may have to be increased in some cases to allow larger vehicles to pass the works.
 - Sign ref 7011 variants to be used for multiphase & pedestrian traffic signals.

DETAIL C1 (C1)

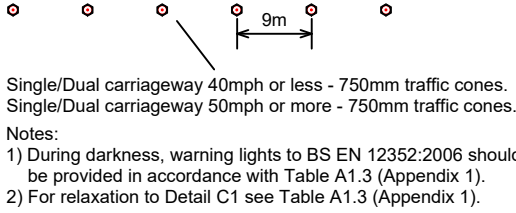

DETAIL B (B)

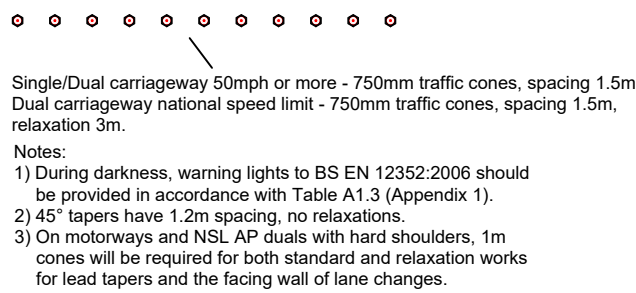

The information in this drawing may not be copied or used by third parties without written consent from Sunbelt Rentals Ltd (Traffic Management). This layout is for installation by NRSWA, Lantra 12A,12B,12C,12D qualified persons.
All works shall be in accordance with Safety at Street Works and Road Works, A Code of Practice 2013 & Chapter 8

THIS DOCUMENT IS UNCONTROLLED WHEN PRINTED

The electronic version of this document is the approved and most current. Any printed version is uncontrolled and may not be current.



Sunbelt Rentals UK (Traffic management)
Kemble Airfield Enterprise Park, Cirencester Road,
Kemble GL7 6BQ
Telephone: 0370 050 0792

Site Location / Drawing Title	
A96/Lochloy Rd jnc., Nairn, IV12 5AA	
///readjust.debating.petty	
Client: CWA & AMEY Traffic	
Contract No	tbc
Date	03/09/2026
Drawn by	SLP/200
Approved By	RL/200
Purpose of works	Joint Works
DWG Version No	001
Amended by	n/a
Amendment Date	n/a
Scale	NOT TO SCALE
Sheet No	1 of 1


SPEED OF ROAD	20	MPH
DISTANCE FROM FIRST SIGN TO START OF SITE(D)	MIN	20 M
	MAX	45 M
SIDEWAYS SAFETY ZONE (S)	0.5M	
LONGWAYS CLEARANCE (L)	0.5M	
OS Licence No	OI - 00000000000	

KEY

- Traffic sign
- Traffic cone
- No Parking cone
- Temp Traffic signals
- Temp Ped Crossing
- Working Space
- Controlled area
- Pedestrian Barrier
- Perm signal head
- Bus Stop

PHASE 1		PHASE 2	
R	5	R	5
G	40	G	40
PHASE 3		PHASE 4	
R	5	R	5
G	40	G	40
PHASE 5		Ped Phase 6	
R	XX	R	3
G	XX	G	7
BLACKOUT TIME TO BE 7 SECONDS			

Permanent lights to be switched off. X'ings to be replaced with our own.

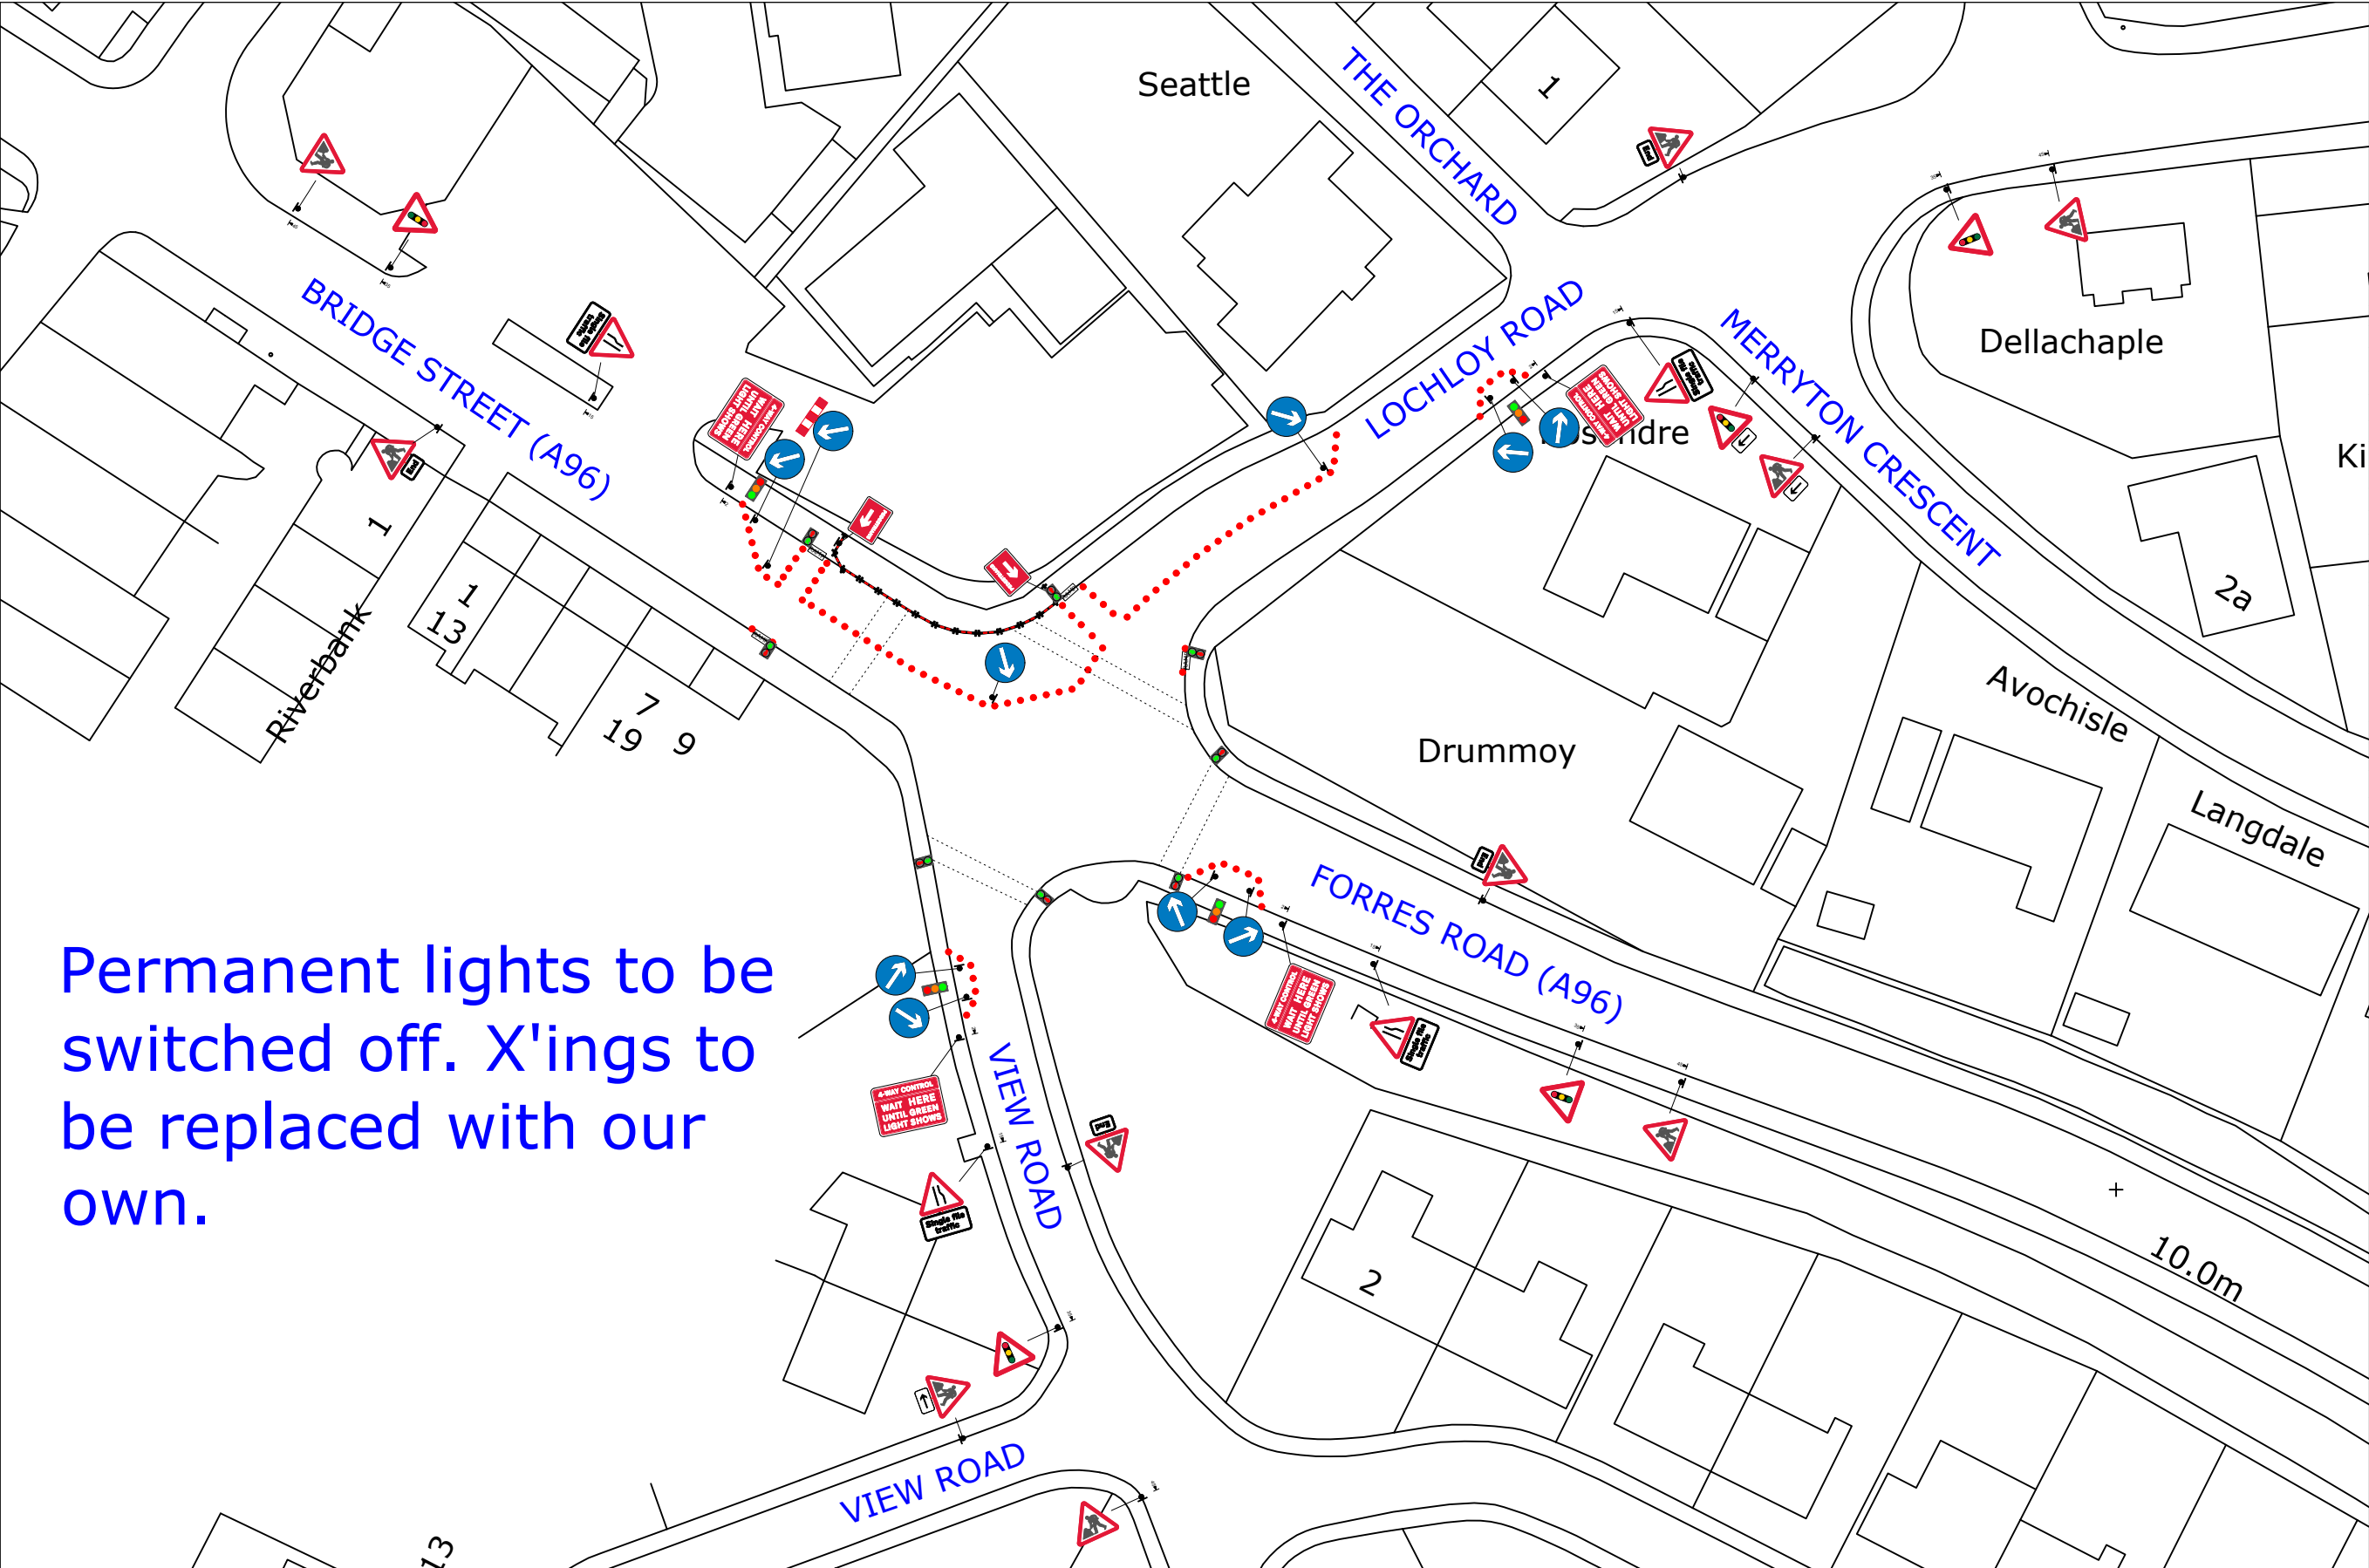

50 M

30 M ← → 30 M

30 M

DISTANCE FROM DATUM POINT TO WAIT HERE BOARDS.

7011

15M

Note:

1) This distance may have to be increased in some cases to allow larger vehicles to pass the works.

2) Sign ref 7011 variants to be used for multiphase & pedestrian traffic signals.

DETAIL C1 (C1)

9m

Single/Dual carriageway 40mph or less - 750mm traffic cones.
Single/Dual carriageway 50mph or more - 750mm traffic cones.

Notes:

1) During darkness, warning lights to BS EN 12352:2006 should be provided in accordance with Table A1.3 (Appendix 1).

2) For relaxation to Detail C1 see Table A1.3 (Appendix 1).

DETAIL B (B)

1.5m

Single/Dual carriageway 50mph or more - 750mm traffic cones, spacing 1.5m.
Dual carriageway national speed limit - 750mm traffic cones, spacing 1.5m, relaxation 3m.

Notes:

1) During darkness, warning lights to BS EN 12352:2006 should be provided in accordance with Table A1.3 (Appendix 1).

2) 45° tapers have 1.2m spacing, no relaxations.

3) On motorways and NSL AP duals with hard shoulders, 1m cones will be required for both standard and relaxation works for lead tapers and the facing wall of lane changes.

The information in this drawing may not be copied or used by third parties without written consent from Sunbelt Rentals Ltd (Traffic Management). This layout is for installation by NRSWA, Lantra 12A,12B,12C,12D qualified persons.

All works shall be in accordance with Safety at Street Works and Road Works, A Code of Practice 2013 & Chapter 8

THIS DOCUMENT IS UNCONTROLLED WHEN PRINTED




The electronic version of this document is the approved and most current. Any printed version is uncontrolled and may not be current.

Site Location / Drawing Title
LOCHLOY ROAD NAIRN

Client: CWA	
Contract No	XXXXXXXXXX
Date	05/10/2026
Drawn by	RL/200
Approved By	DM/203
Purpose of works	civil works
DWG Version No	001
Amended by	XXXXXXXXXX
Amendment Date	XXXXXXXXXX
Scale	NOT TO SCALE
Sheet No	1 of 1

SPEED OF ROAD	20	MPH
DISTANCE FROM FIRST SIGN TO START OF SITE(D)	MIN	20 M
	MAX	45 M
SIDEWAYS SAFETY ZONE (S)	0.5 M	
LONGWAYS CLEARANCE (L)	0.5 M	
OS Licence No	OI - 00000000000	

KEY	
	Traffic sign
	Traffic cone
	No Parking cone
	Temp Traffic signals
	Temp Ped Crossing
	Working Space
	Controlled area
	Pedestrian Barrier
	Perm signal head
	Bus Stop

   PHASE 1		PHASE 2	
			
R	5	R	5
G	45	G	45
PHASE 3		PHASE 4	
			
R	5	R	5
G	35	G	35
PHASE 5		Red Phase 6	
			
R	XX	R	3
G	XX	G	7
BLACKOUT TIME TO BE 7 SECONDS			





50 M


50 M

50 M

50 M

DISTANCE FROM DATUM POINT TO WAIT HERE BOARDS.

7011

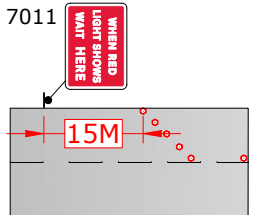

15M

Note:

1) This distance may have to be increased in some cases to allow larger vehicles to pass the works.

2) Sign ref 7011 variants to be used for multiphase & pedestrian traffic signals.


The information in this drawing may not be copied or used by third parties without written consent from Sunbelt Rentals ltd (Traffic Management). This layout is for installation by NRSWA, Lantra 12A,12B,12C,12D qualified persons.

All works shall be in accordance with Safety at Street Works and Road Works, A Code of Practice 2013 & Chapter 8

THIS DOCUMENT IS UNCONTROLLED WHEN PRINTED

The electronic version of this document is the approved and most current. Any printed version is uncontrolled and may not be current.

DETAIL C1 (C1)

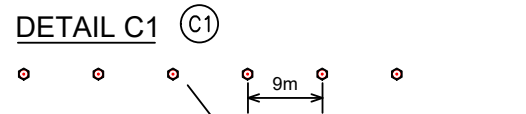

9m

Single/Dual carriageway 40mph or less - 750mm traffic cones.
Single/Dual carriageway 50mph or more - 750mm traffic cones.

Notes:

1) During darkness, warning lights to BS EN 12352:2006 should be provided in accordance with Table A1.3 (Appendix 1).

2) For relaxation to Detail C1 see Table A1.3 (Appendix 1).

DETAIL B (B)



Single/Dual carriageway 50mph or more - 750mm traffic cones, spacing 1.5m.
Dual carriageway national speed limit - 750mm traffic cones, spacing 1.5m, relaxation 3m.

Notes:

1) During darkness, warning lights to BS EN 12352:2006 should be provided in accordance with Table A1.3 (Appendix 1).

2) 45° tapers have 1.2m spacing, no relaxations.

3) On motorways and NSL AP duals with hard shoulders, 1m cones will be required for both standard and relaxation works for lead tapers and the facing wall of lane changes.